PLAN OF
McKAY SETTLEMENT
PROVINCE OF ALBERTA

Scale: 10 chains to an inch.

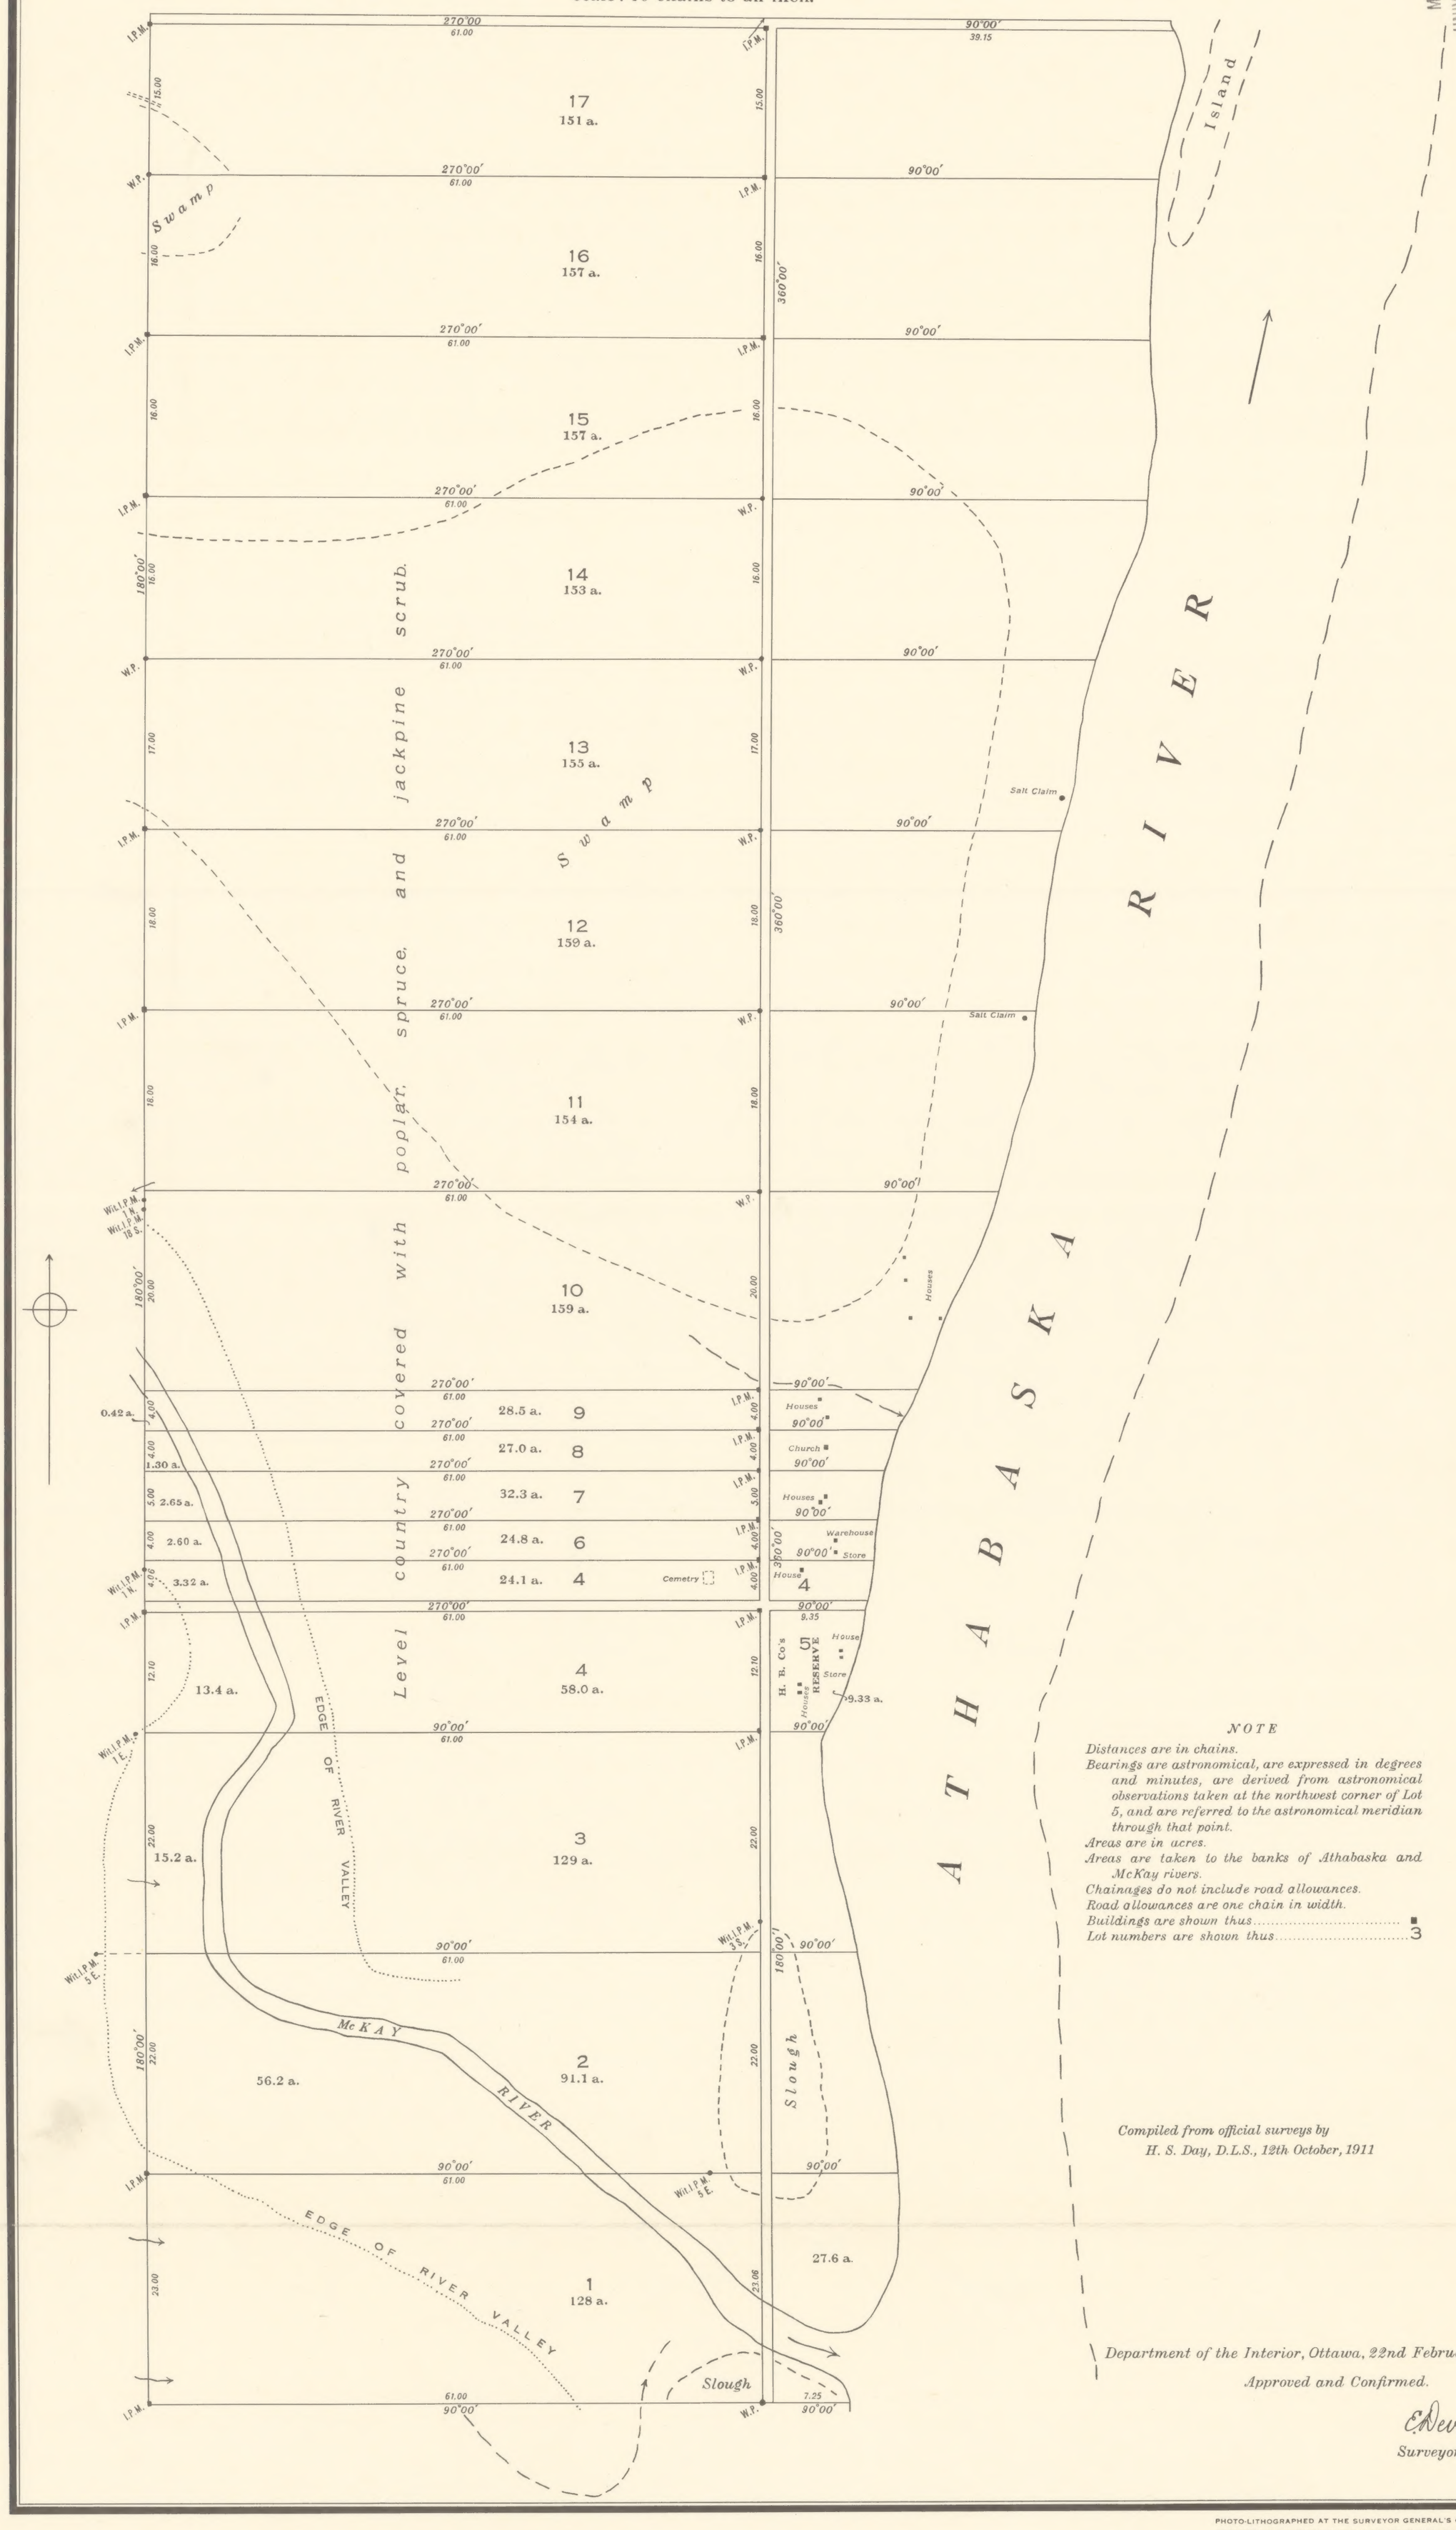

NOTE

Distances are in chains.
Bearings are astronomical, are expressed in degrees and minutes, are derived from astronomical observations taken at the northwest corner of Lot 5, and are referred to the astronomical meridian through that point.
Areas are in acres.
Areas are taken to the banks of Athabaska and McKay rivers.
Chainages do not include road allowances.
Road allowances are one chain in width.
Buildings are shown thus ..... ■
Lot numbers are shown thus 3

Compiled from official surveys by
H. S. Day, D.L.S., 12th October, 1911

Department of the Interior, Ottawa, 22nd February, 1913.
Approved and Confirmed.

E. Deville
Surveyor General.

MAP COLLECTION
UNIVERSITY OF ALBERTA
EDMONTON, ALBERTA
CANADA

Alta - town plans

FORT McKAY (1913) [Arch.] c.1

27

PHOTO-LITHOGRAPHED AT THE SURVEYOR GENERAL'S OFFICE, OTTAWA, CANADA.
REPRINTED AT THE OFFICE OF THE DIRECTOR OF SURVEYS, EDMONTON, ALBERTA, 1964.